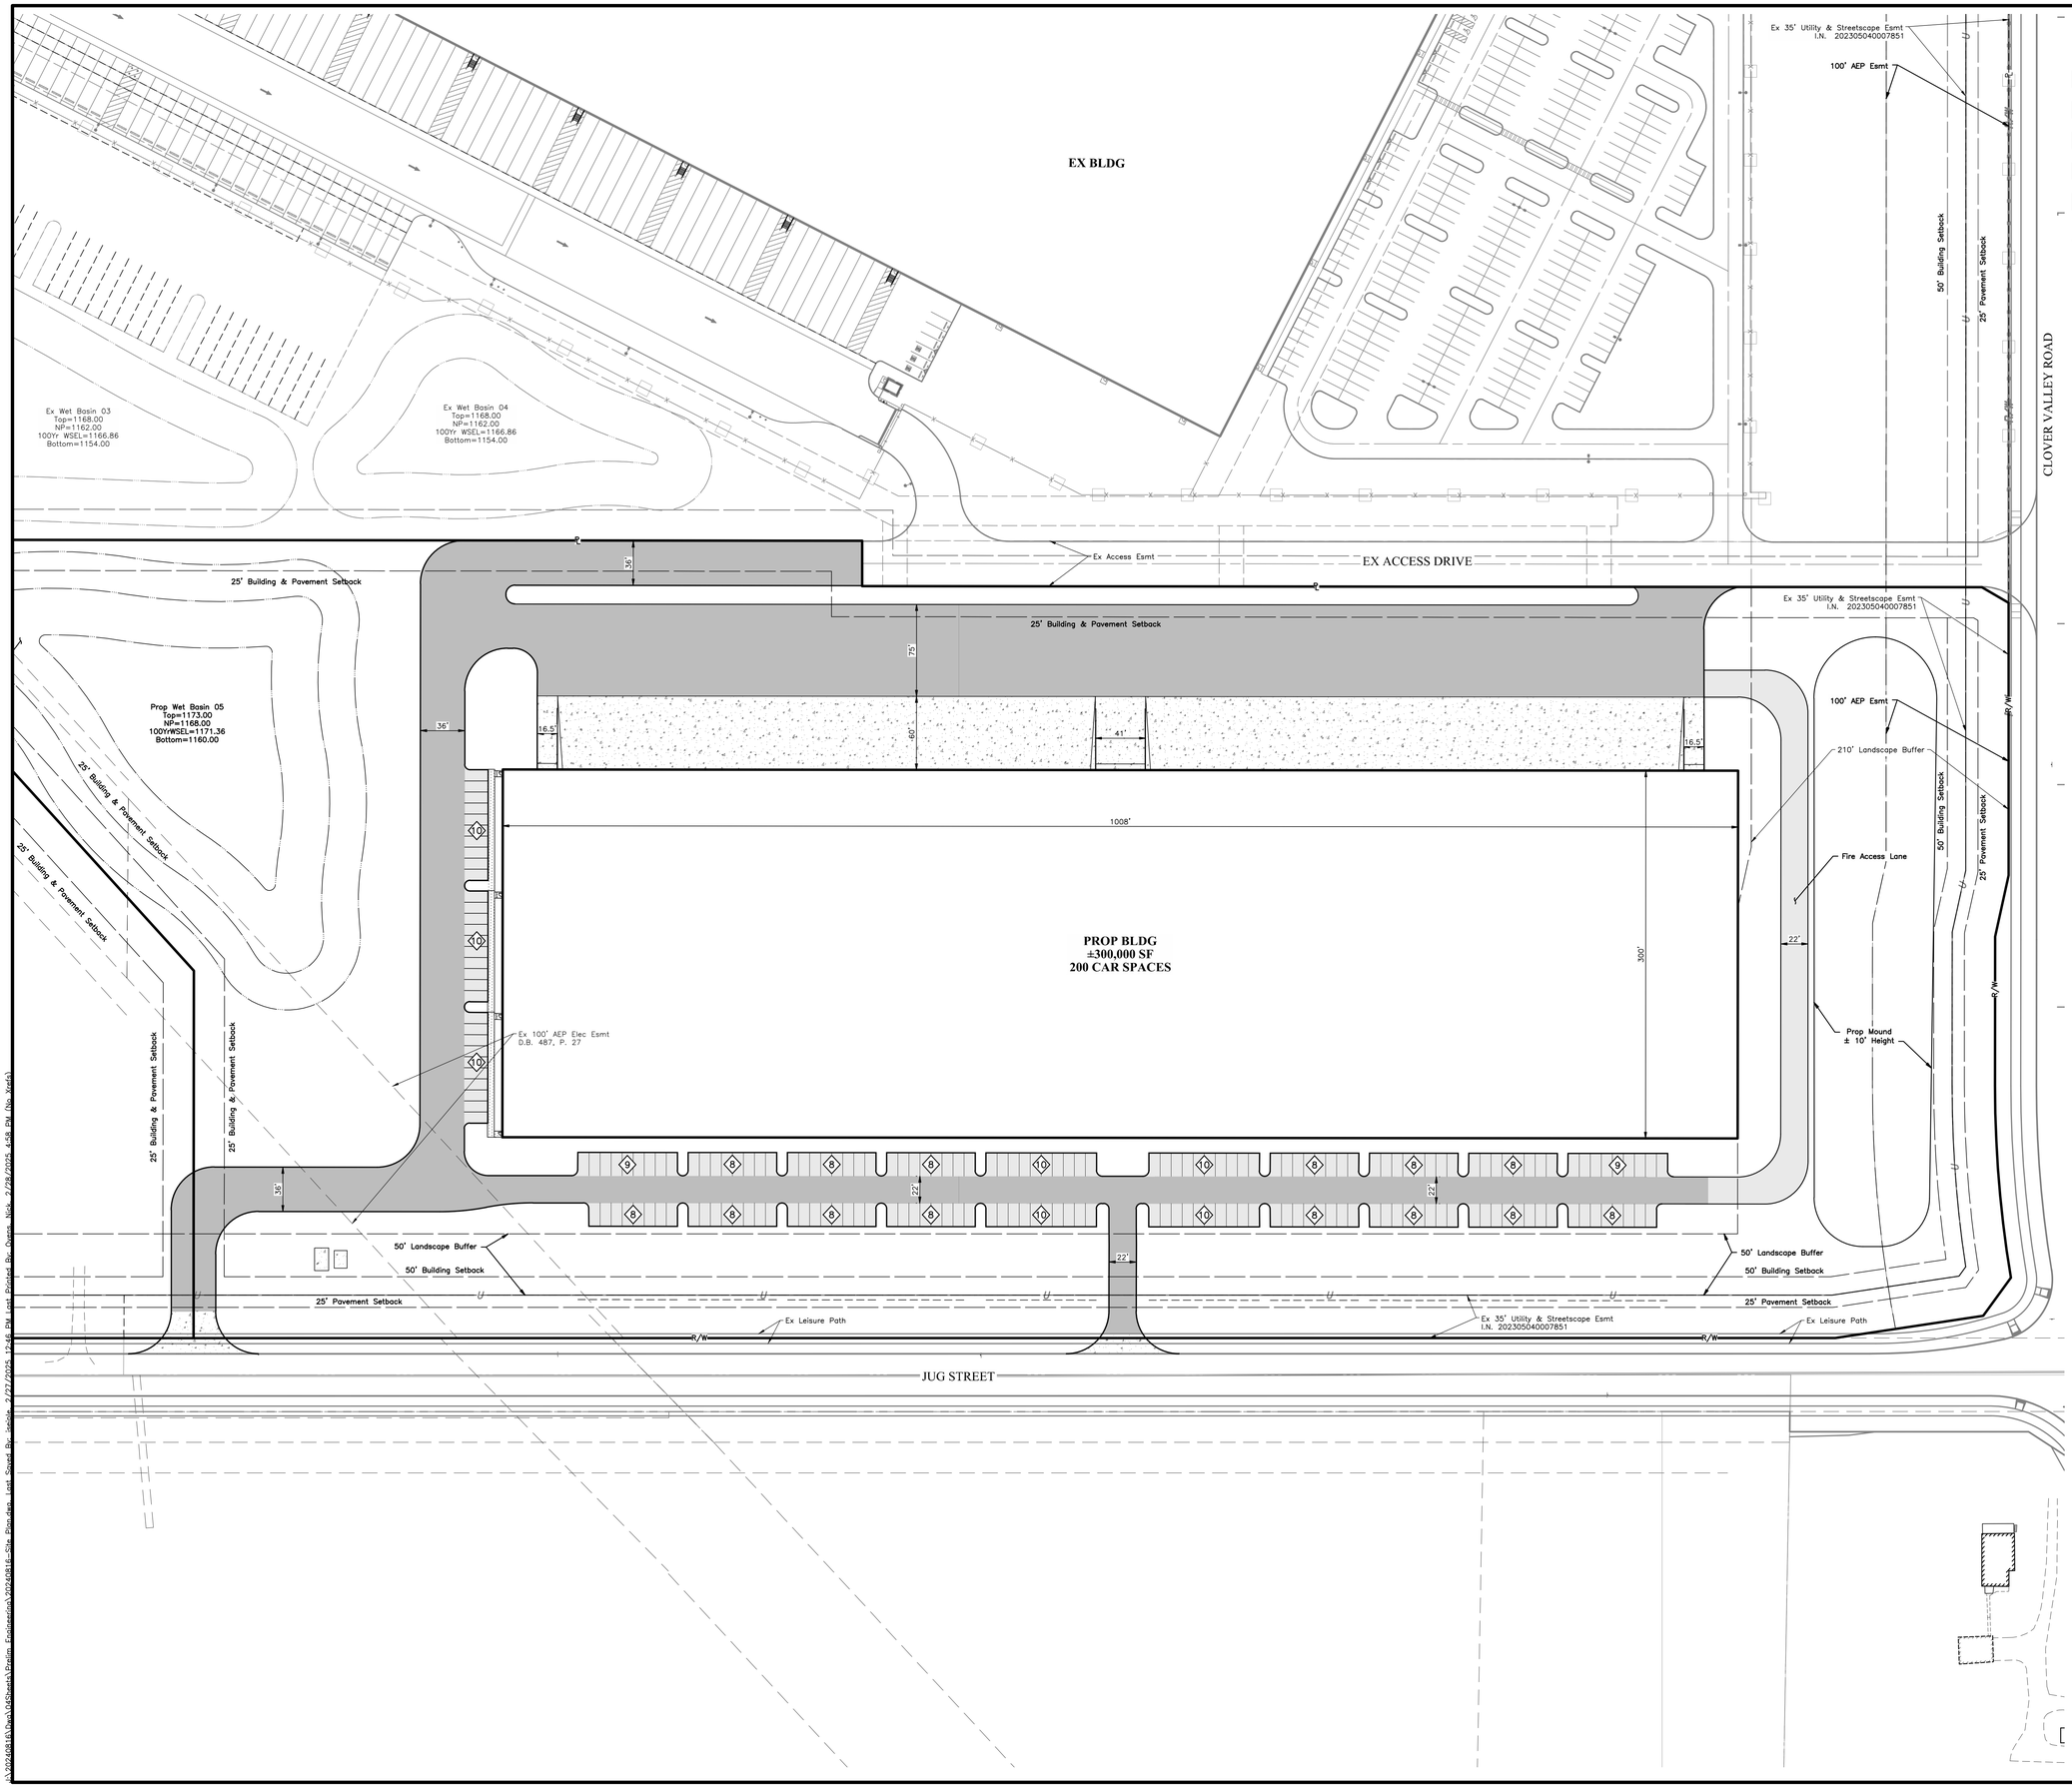

LEGEND

- Concrete Sidewalk
- Heavy Duty Concrete Pavement
- Light Duty Asphalt Pavement
- Heavy Duty Asphalt Pavement
- Future Light Duty Asphalt Pavement
- Proposed 18" Curb
- Parking Count

NOTES:

All Radii Are 4.5' Unless Otherwise Noted And Measured To Face Of Curb Or Edge Of Parking

All Curb Shall Be Extruded Curb Unless Otherwise Noted.

All Dimensions Given Are Measured To The Face Of Curb.

All Radius Dimensions Given Are Measured Along The Face Of Curb.

CAMPUS PARKING REQUIREMENTS:

Warehouse (±302,000 SF)

1 per Employee At Largest Shift: XX Spaces

Minimum Parking Required: XX Spaces

Maximum Parking Required: XX Spaces

Total Parking Provided: 200 Spaces

GRAPHIC SCALE

0 25 50 100

1 inch = 50 feet

REVISIONS			
MARK	DATE	DESCRIPTION	

VANTRUST

CITY OF NEW ALBANY, LICKING COUNTY, OHIO
PRELIMINARY ENGINEERING PLAN
FOR

SUPPLIER SITES PHASE II - SE PARCEL
JUG STREET & CLOVER VALLEY ROAD

SITE PLAN

EMH&T
Evans, Mechwart, Hambleton & Tilton, Inc.
Engineers • Surveyors • Planners • Scientists
5500 New Albany Road, Columbus, OH 43054
Phone: 614.775.4500 Toll Free: 888.775.3648
emht.com

DATE
February 28, 2025

SCALE
1" = 50'

JOB NO.
2024-0861

SHEET
1/4

\\2024\0861\Dwg\04Sheet\Design Engineering\20240861-Site Plan.dwg Last Saved By: nicole 2/27/2025 12:16 PM Last Plotted By: Owen Nick 2/28/2025 4:48 PM (No Xrefs)